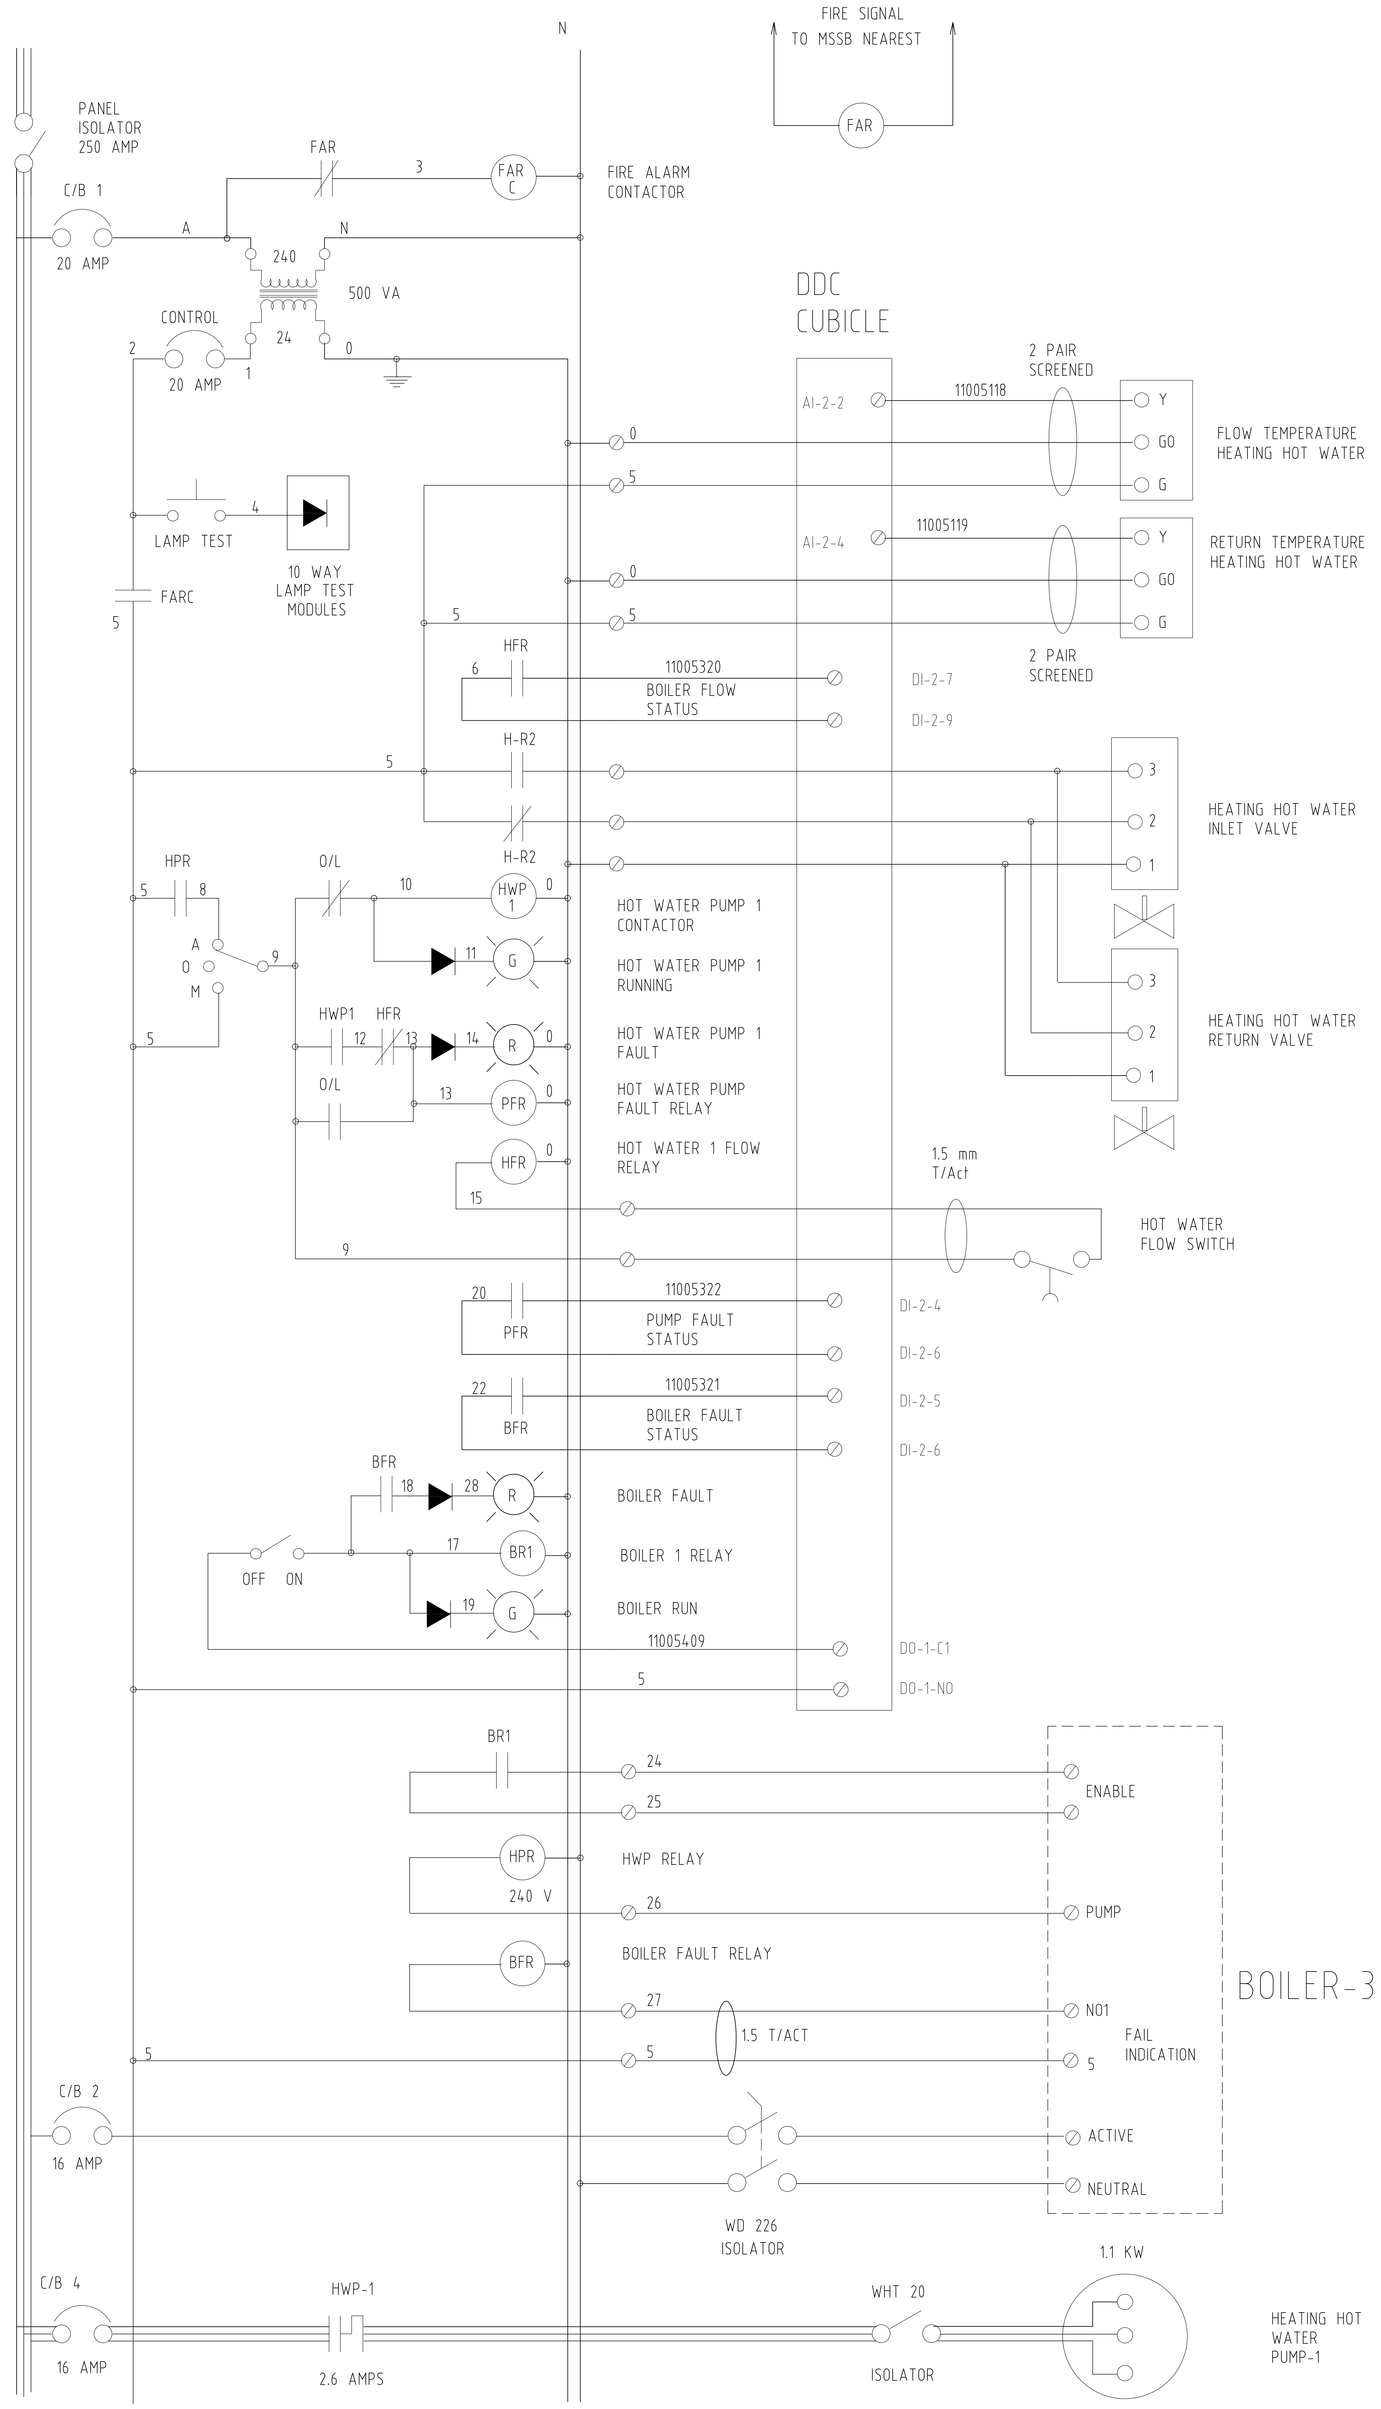

No	ISSUE	BY	DATE	No	ISSUE	BY	DATE
No						BY	DATE

DATE 30/05/01 DESIGNED RR

SCALE N/A CHECKED

DRAWN RR No. IN SET 1 OF 5

CONTROL & DESIGN PTY LTD

52 TAYLORS LANE STRATHFIELDSAYE
TEL. (03) 54393495 FAX. (03) 54395126
A.C.N. 086698679

PROJECT
BENDIGO ART GALLERY
STAGE THREE
CITY OF GREATER BENDIGO

TITLE
MECHANICAL ELECTRICAL SERVICES
ELECTRICAL SCHEMATIC
MSSB-4

PROJECT No.	DRAWING No.	REVISION
C-148	E1	2

CAD FILE No. C-148-E1