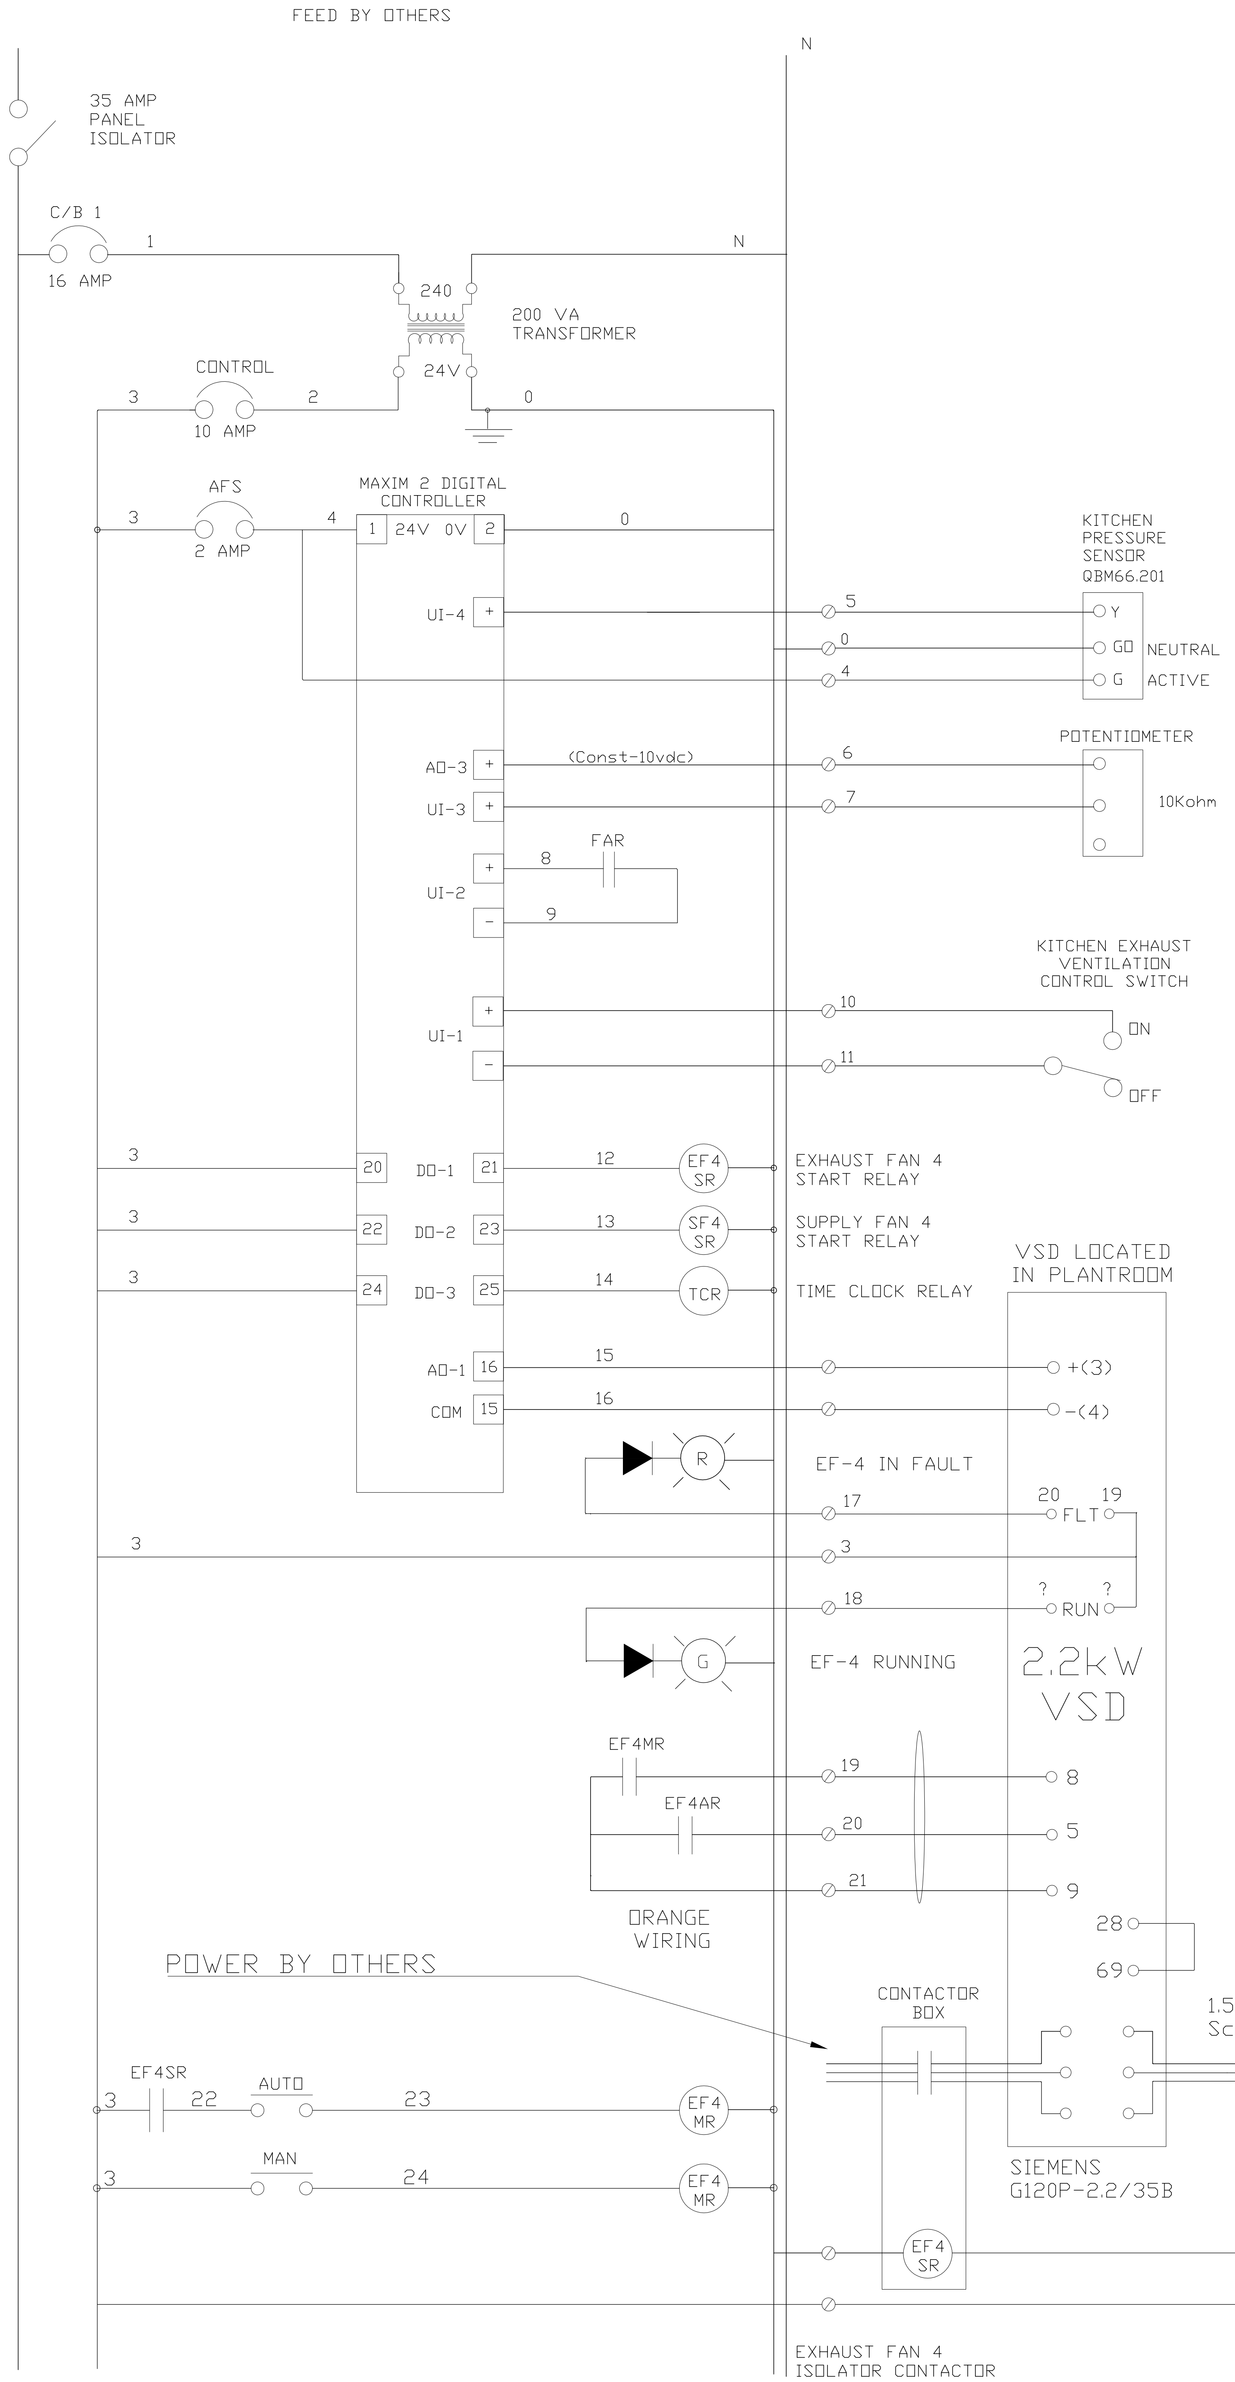

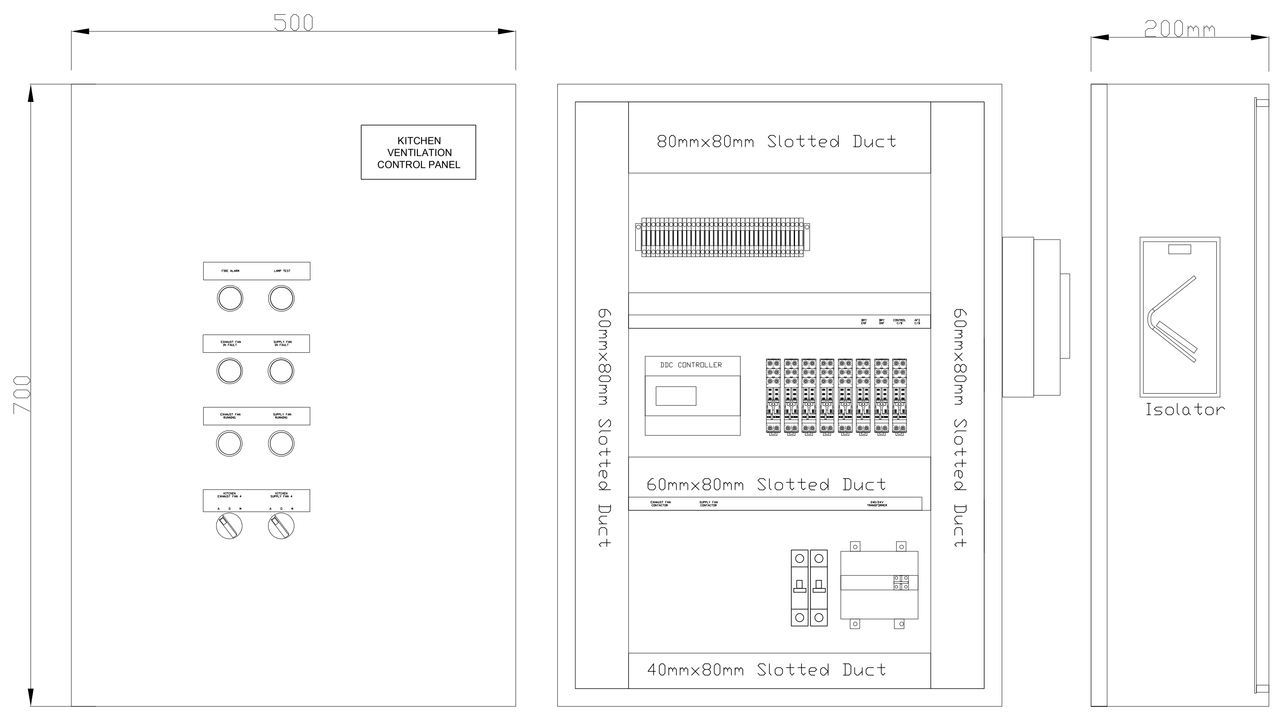

No	ISSUE	BY	DATE	No	ISSUE	BY	DATE

NOTE:
CONTROL WIRING TO BE 7/0.50mm
Cable for 24v AC.
24v Active AC = Grey wiring
24v Neutral AC = Brown wiring

VSD Interface wiring
To be Orange 7/0.50mm

DATE	6th of Aug 2013	DESIGNED	RR
SCALE	N/A	CHECKED	
DRAWN	RR	No. IN SET	1 OF 2

CONTROL & DESIGN PTY LTD
52 TAYLORS LANE STRATHFIELDSAYE
TEL. (03) 54393495 FAX. (03) 54395126
A.C.N. 086698679

PROJECT
BENETAS KITCHEN RENOVATION PROJECT
VENTILATION CONTROL PANEL

TITLE
VENTILATION ELECTRICAL SCHEMATIC DRAWINGS FOR BENETAS EAGLEHAWK

PROJECT No.	DRAWING No.	REVISION
C-453	E1	0

CAD FILE No. BENETAS E'HAWK/ELEC-SCHEMATIC