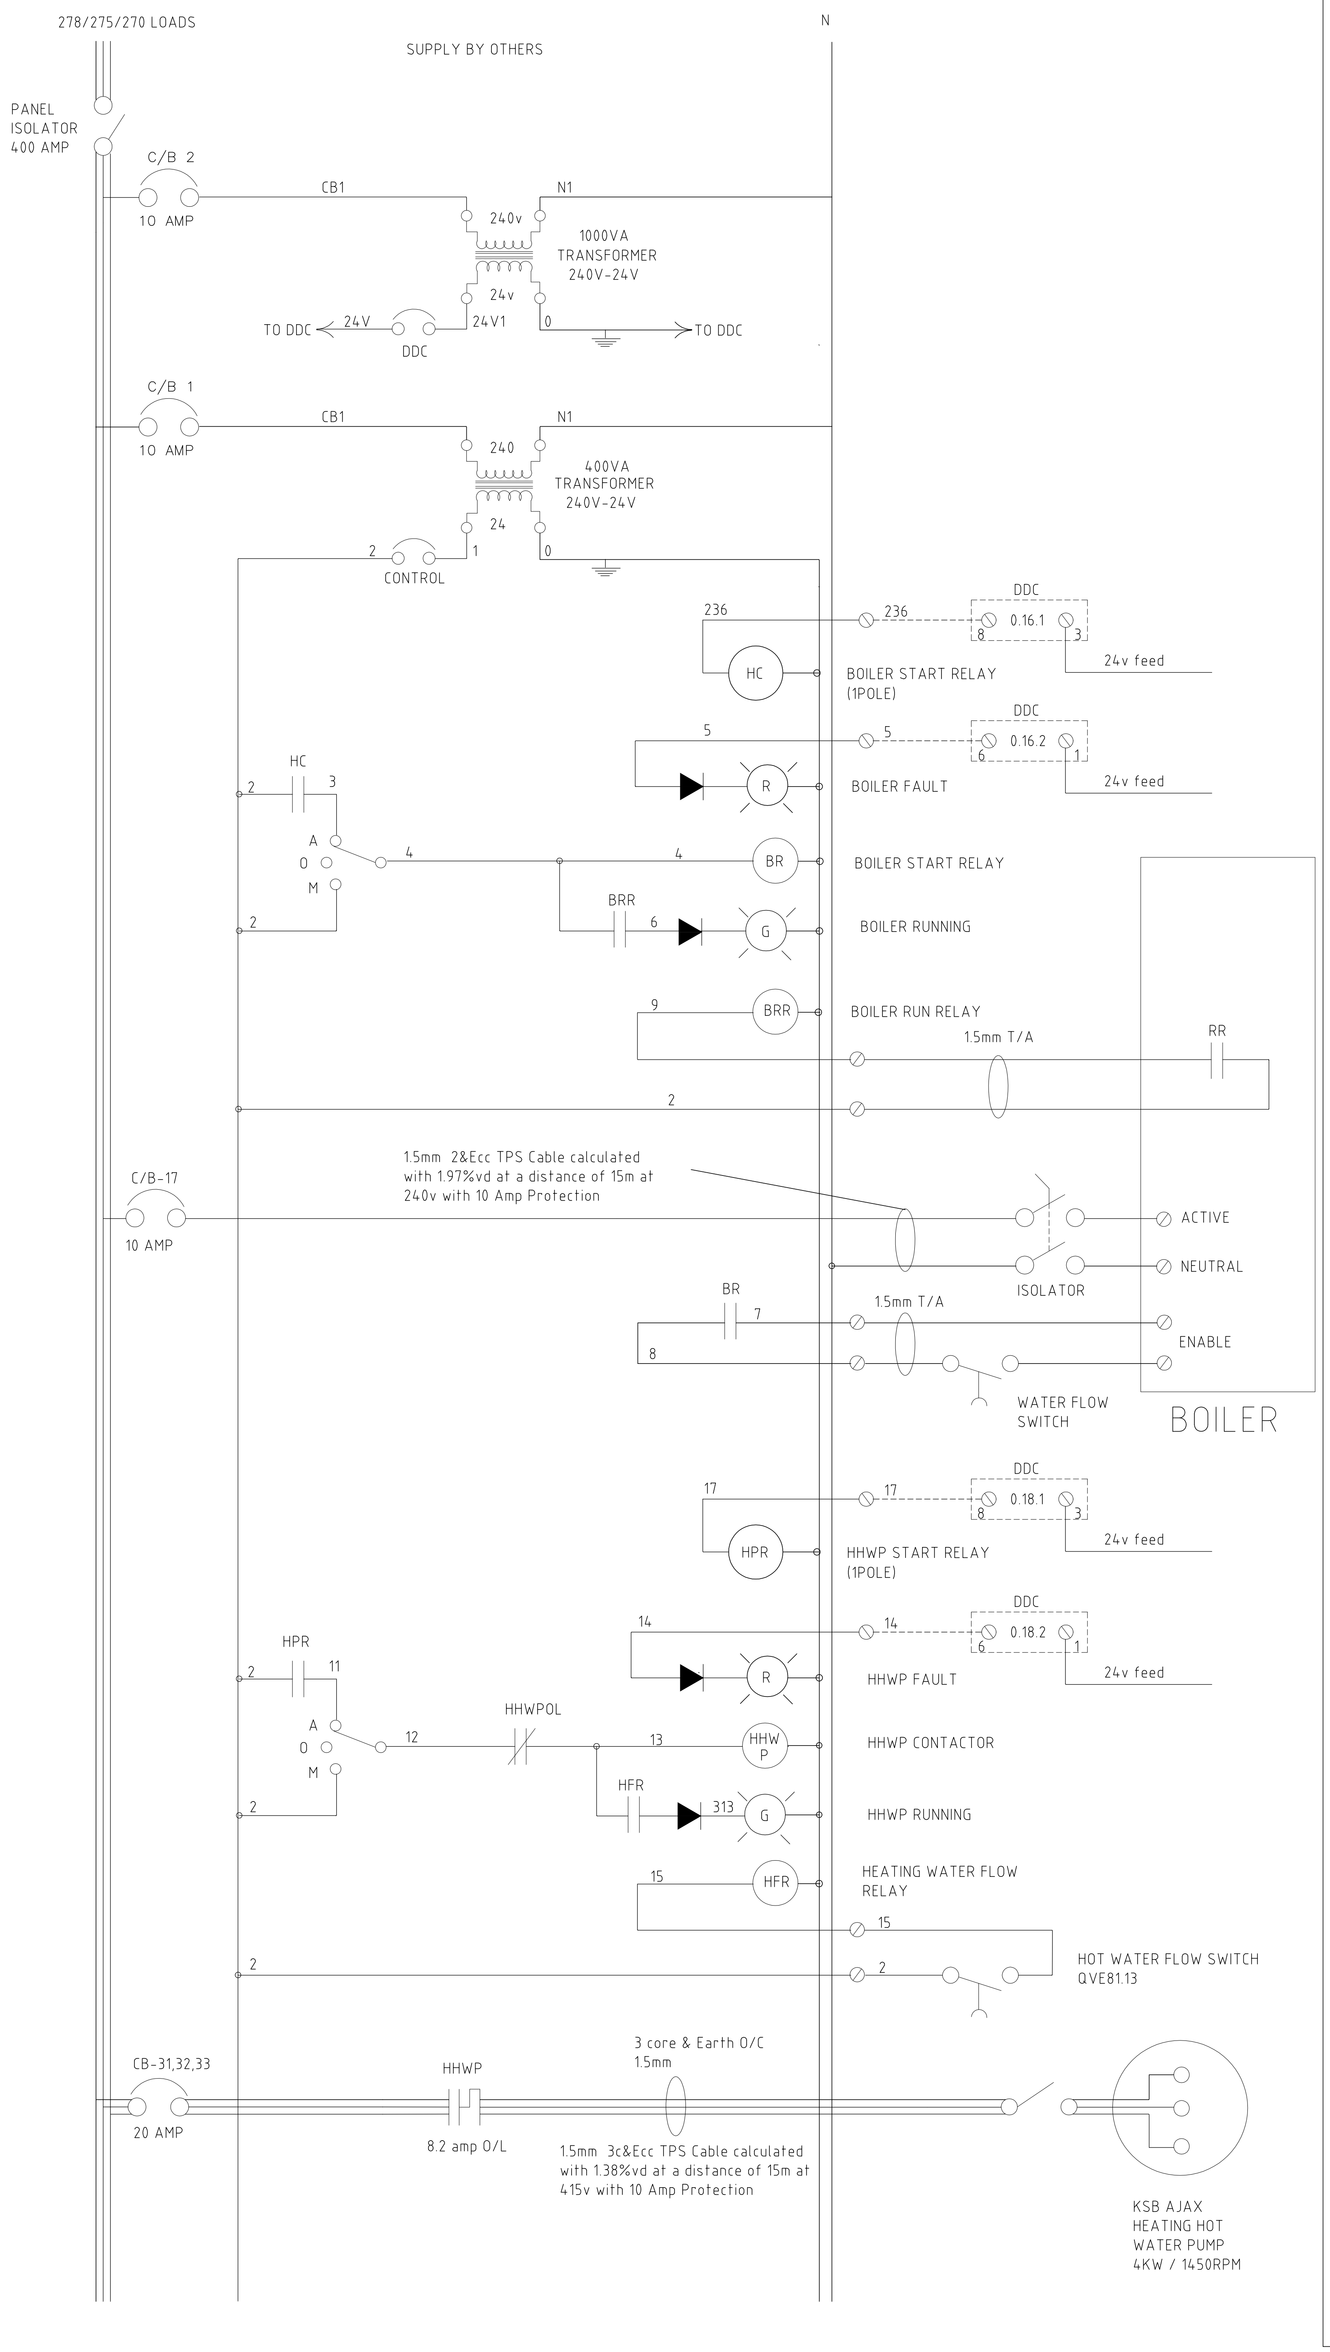

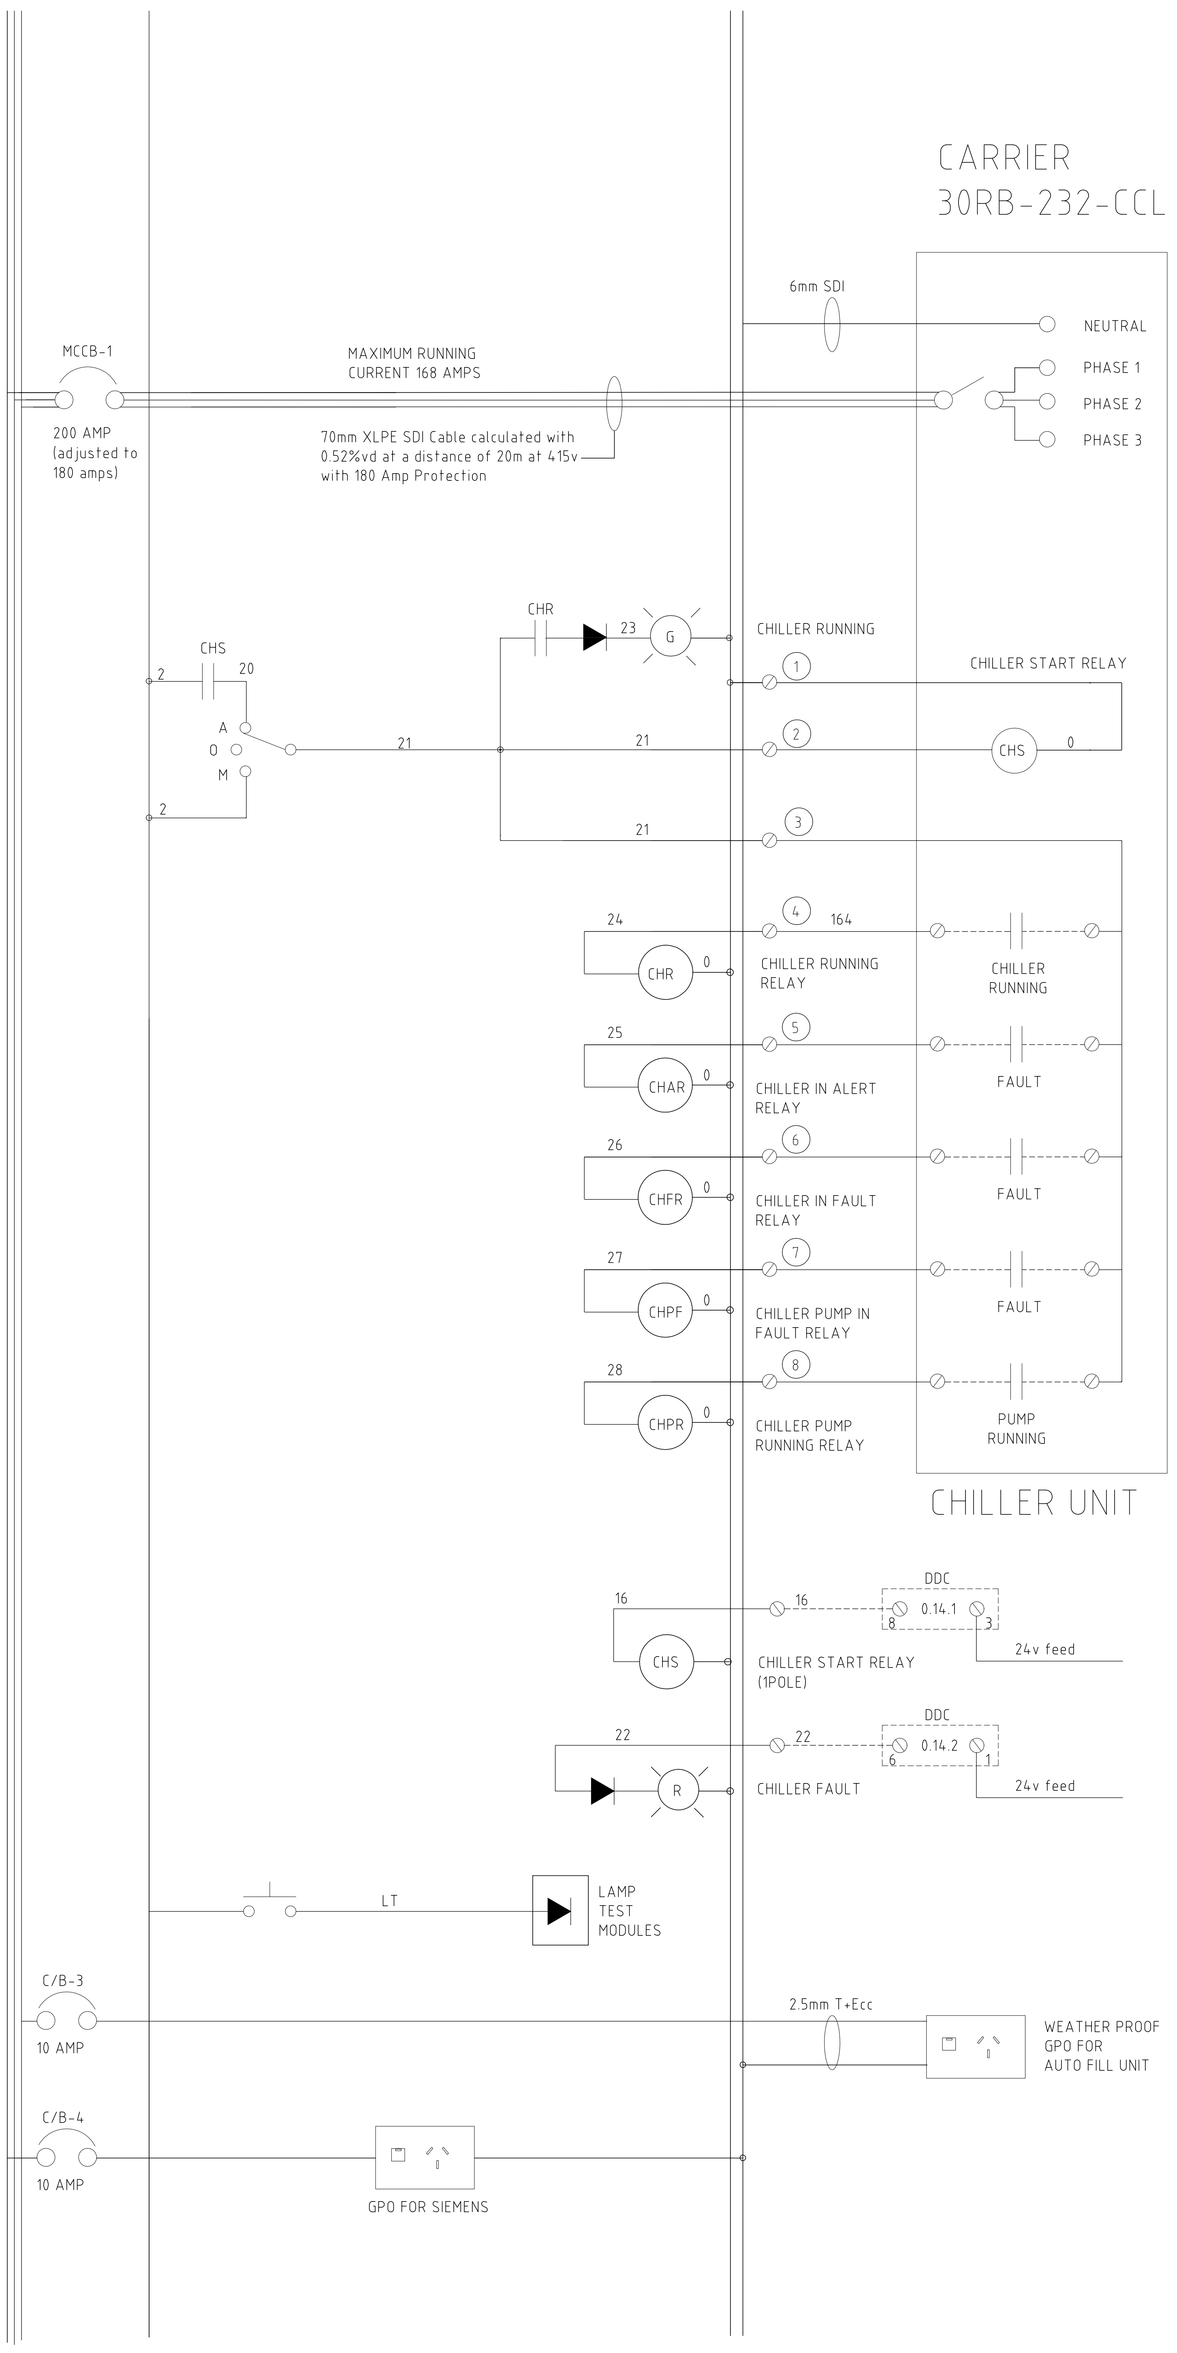

ELECTRICAL SYMBOL SCHEDULE

- TRANSFORMER OPEN TYPE
- RUNNING INDICATOR
- FAULT INDICATOR
- PUSH–BUTTON
- NORMALLY OPEN RELAY / CONTACTOR CONTACTS
- NORMALLY CLOSED RELAY / CONTACTOR CONTACTS
- FIELD TERMINALS
- AUTO–OFF–MANUAL PANEL SWITCH
- CIRCUIT BREAKER
- RELAY / CONTACTOR COIL
- OFF–ON PANEL SWITCH
- TIME CLOCK COIL
- ELECTRIC MOTOR 3 PHASE
- FIELD ISOLATOR
- STARTER CONTACTOR + OVERLOAD
- THERMOSTAT IN FIELD
- FIELD SENSOR

DATE	28th Dec,2006	DESIGNED	RR
SCALE	N/A	CHECKED	
DRAWN	RR	No. IN SET	1 of 7

CONTROL & DESIGN PTY LTD
52 TAYLORS LANE STRATHFIELDSAYE
TEL. (03) 54393495 FAX. (03) 54395126
A.C.N. 086698679

PROJECT
CATHOLIC COLLEGE BENDIGO
MULTIPURPOSE BUILDING

TITLE
MECHANICAL ELECTRICAL SERVICES
ELECTRICAL SCHEMATIC
MULTIPURPOSE BUILDING

DRAWING No. C-302 E1
REVISION A
CAD FILE No. CATHOLIC COLLEGE/ELEC SCHEMATIC