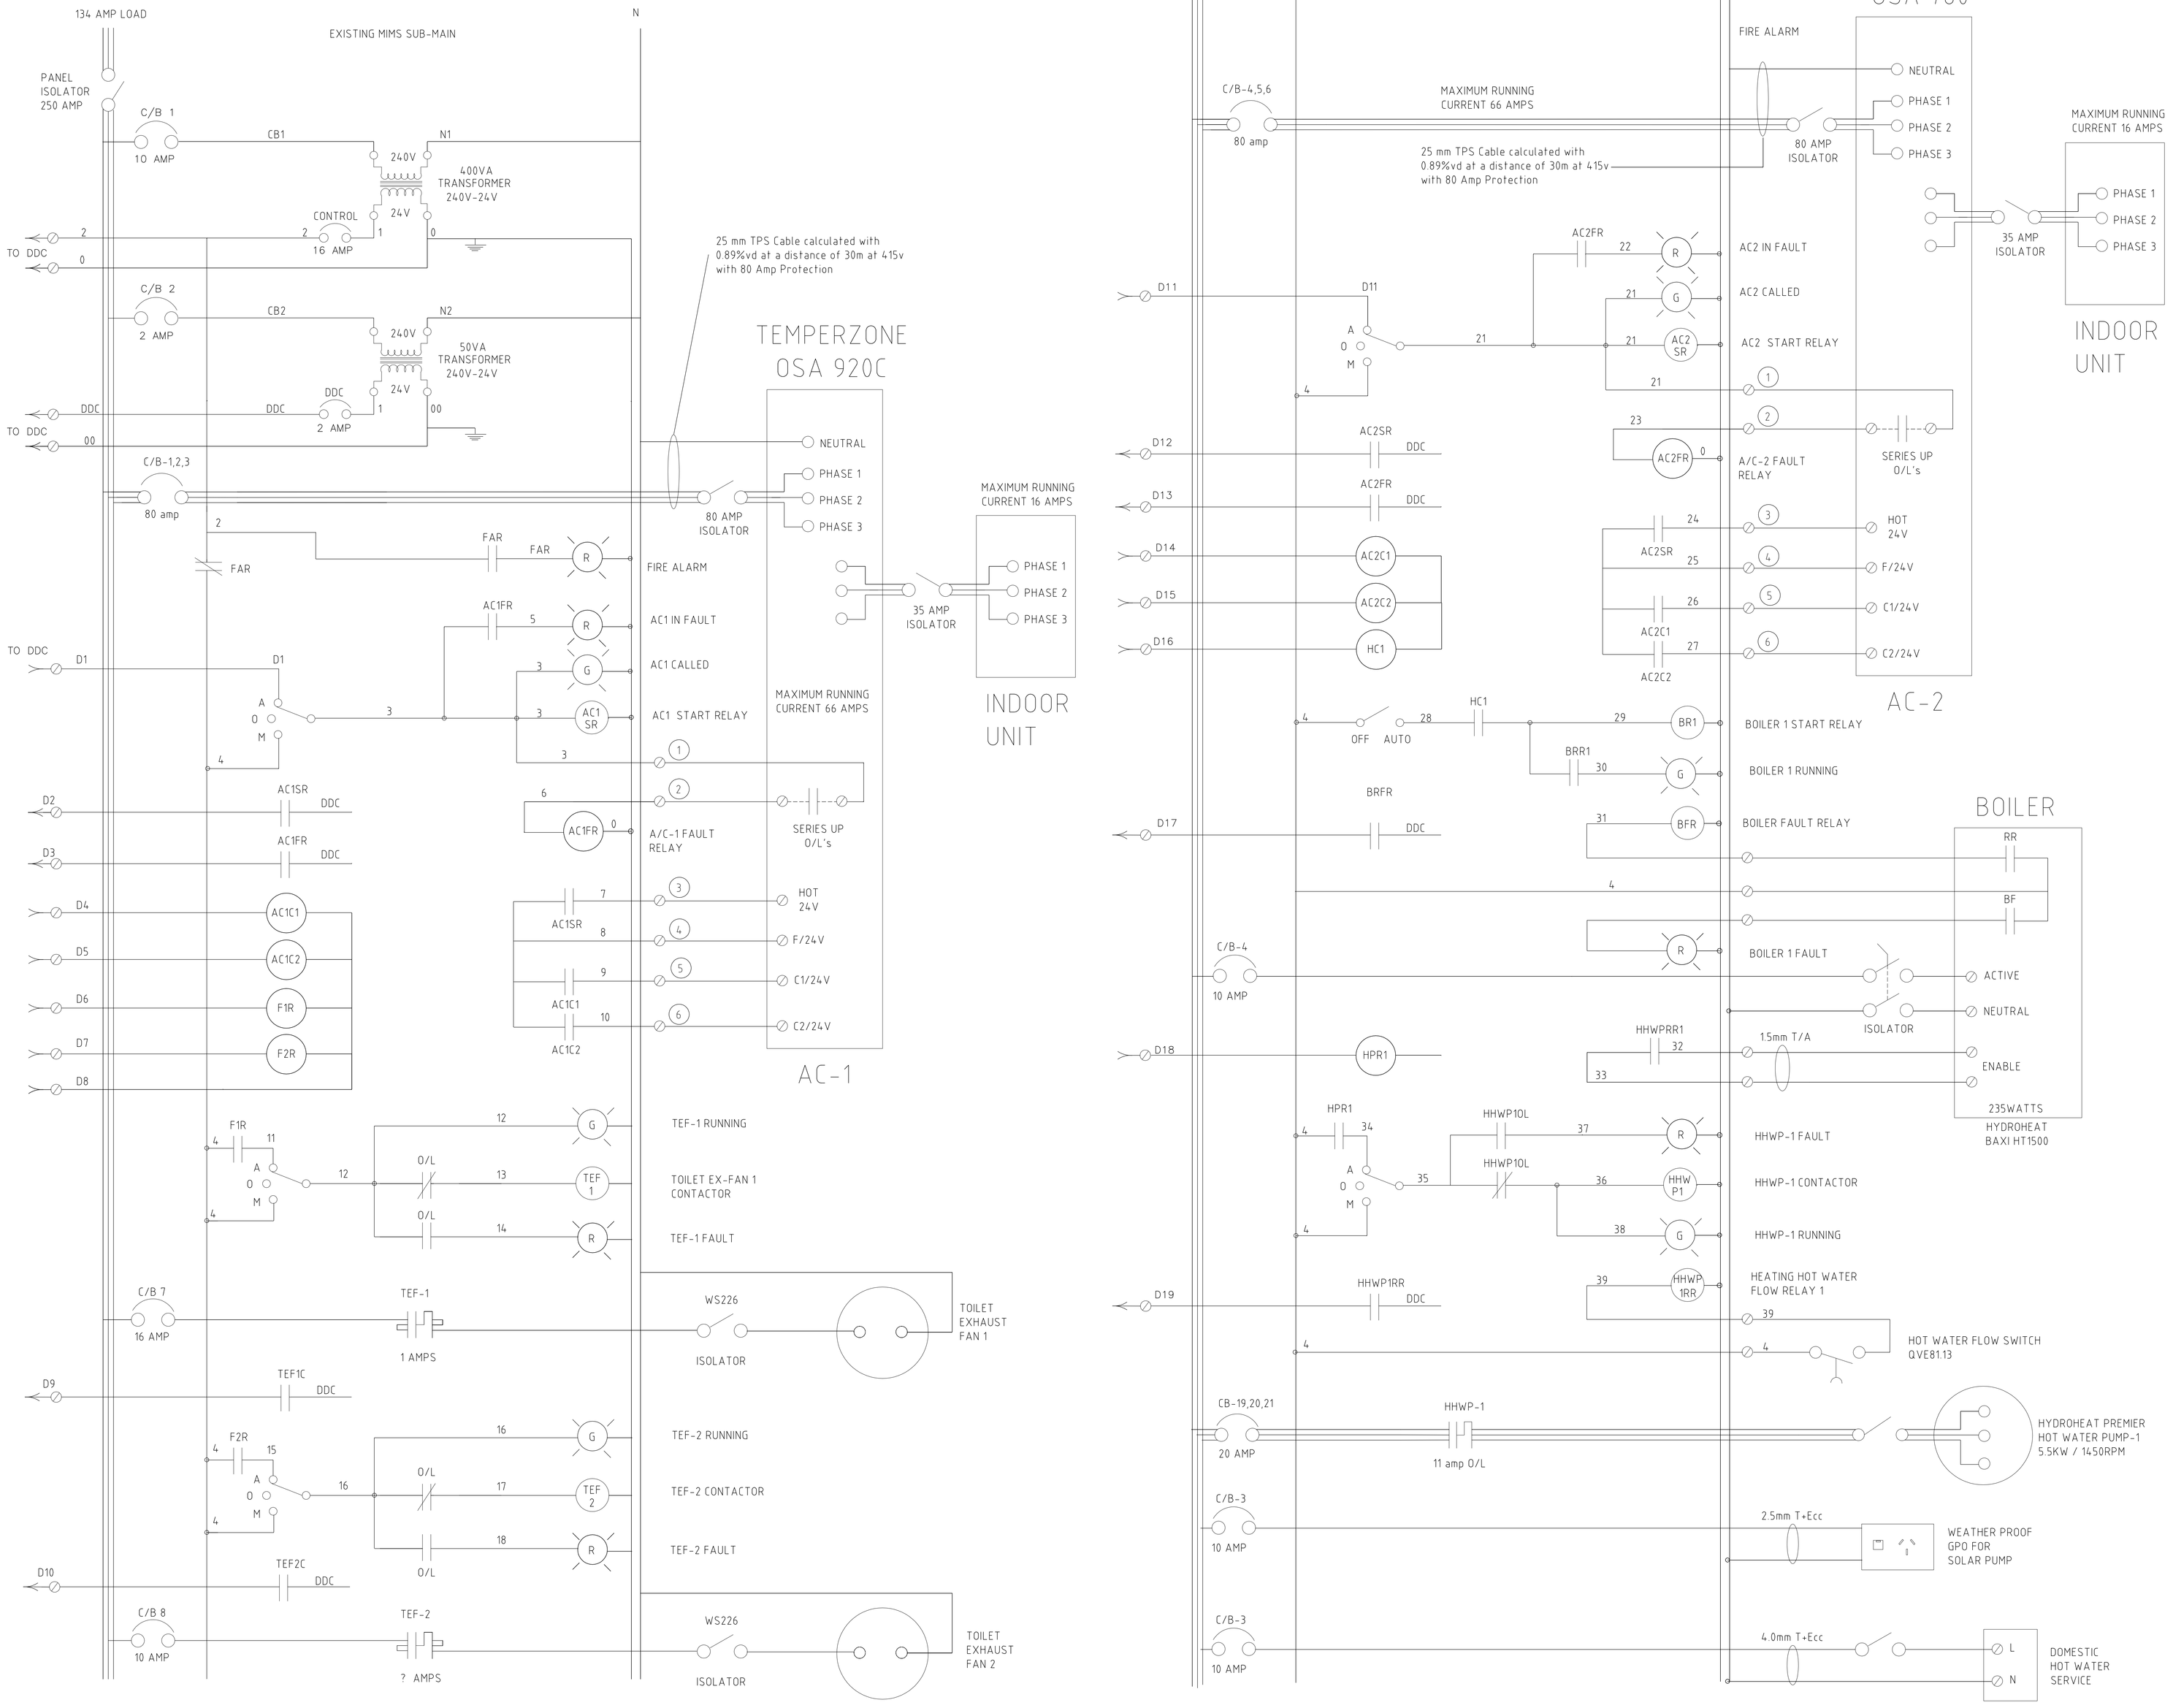

ELECTRICAL SYMBOL SCHEDULE

- TRANSFORMER OPEN TYPE
- RUNNING INDICATOR
- FAULT INDICATOR
- PUSH–BUTTON
- NORMALLY OPEN RELAY / CONTACTOR CONTACTS
- NORMALLY CLOSED RELAY / CONTACTOR CONTACTS
- FIELD TERMINALS
- AUTO–OFF–MANUAL PANEL SWITCH
- CIRCUIT BREAKER
- RELAY / CONTACTOR COIL
- OFF–ON PANEL SWITCH
- TIME CLOCK COIL
- ELECTRIC MOTOR 3 PHASE
- FIELD ISOLATOR
- STARTER CONTACTOR + OVERLOAD
- THERMOSTAT IN FIELD
- FIELD SENSOR

DATE	16th March 2008	DESIGNED	RR
SCALE	N/A	CHECKED	
DRAWN	RR	No. IN SET	1 of 4

CONTROL & DESIGN PTY LTD
52 TAYLORS LANE STRATHFIELDSAYE
TEL. (03) 54393495 FAX. (03) 54395126
A.C.N. 086698679

PROJECT
BENALLA CITY COUNCIL OFFICES
HEATING VENTILATION & COOLING PLANT UPGRADE

TITLE
MECHANICAL ELECTRICAL SERVICES
ELECTRICAL SCHEMATIC
BENALLA CITY COUNCIL

DRAWING No. C-366 E1
REVISION 0
CAD FILE No. BENALLA CITY COUNCIL/ELECTRICAL SCHEMATICS