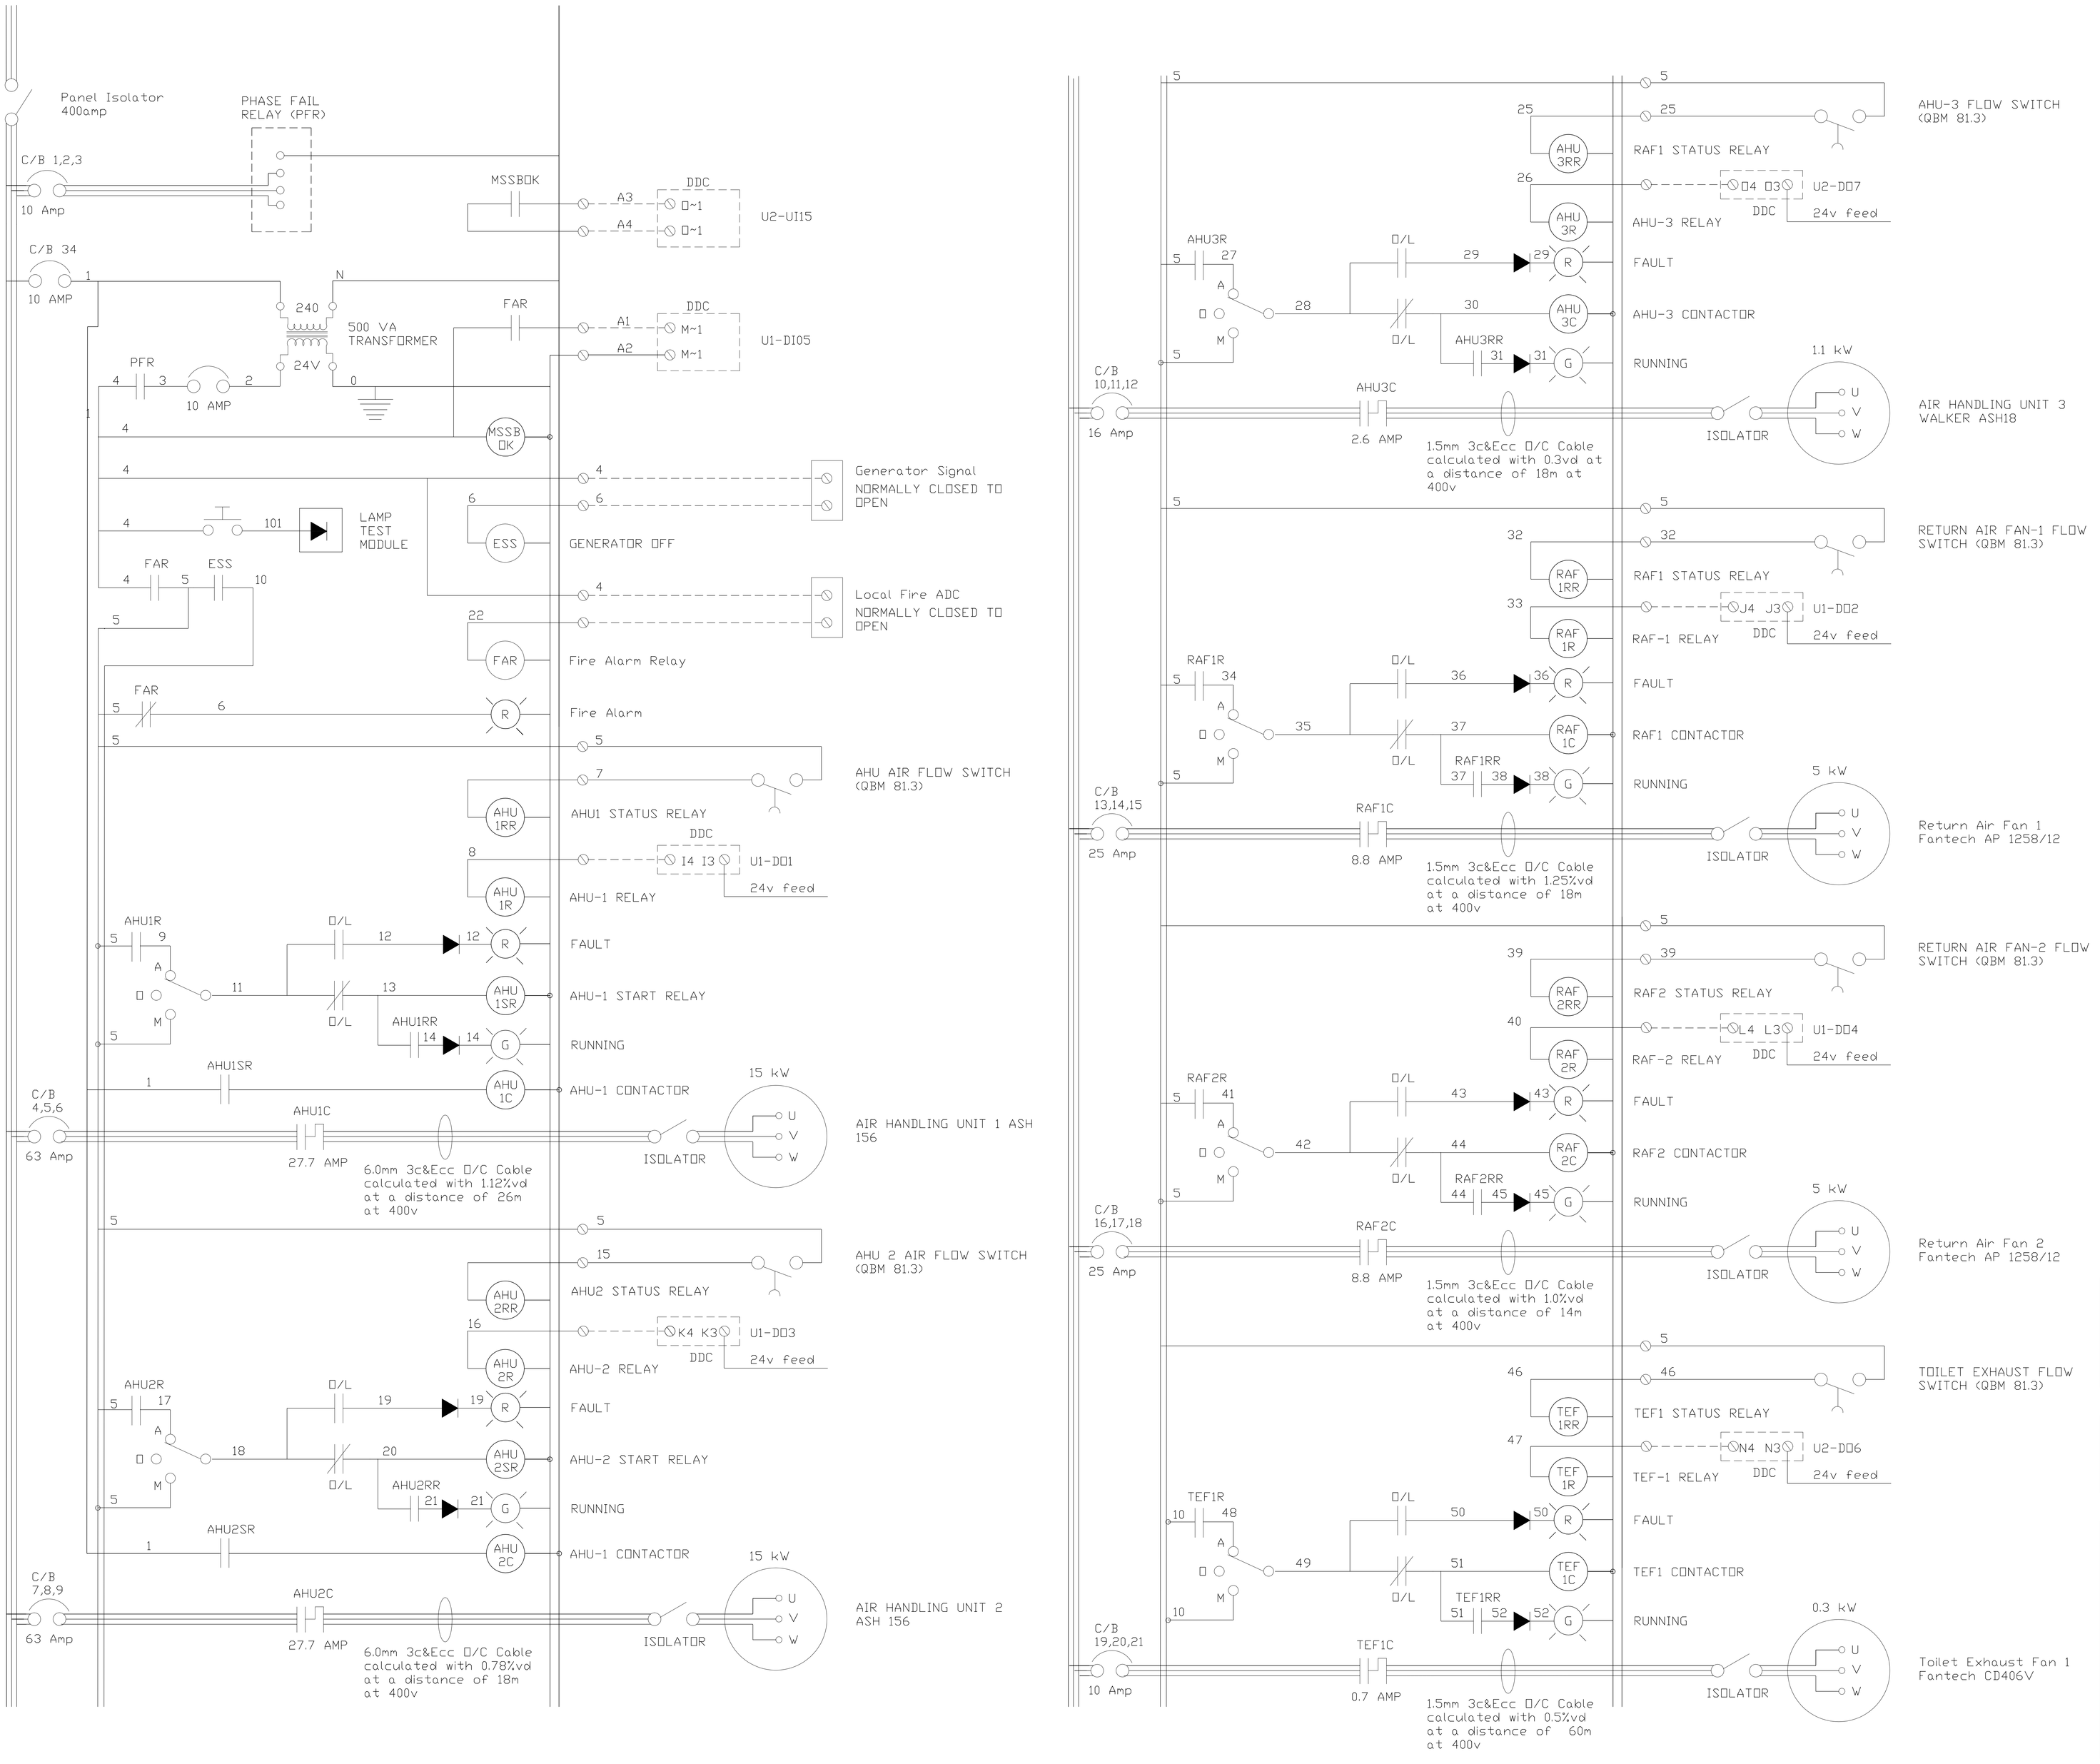

No	ISSUE	BY	DATE	No	ISSUE	BY	DATE

No		BY	DATE

DATE	30th of June'05	DESIGNED	RR
SCALE	N/A	CHECKED	
DRAWN	RR	No. IN SET	1 OF 6

CONTROL & DESIGN PTY LTD
52 TAYLORS LANE STRATHFIELDSAYE
TEL. (03) 54393495 FAX. (03) 54395126
A.C.N. 086698679

PROJECT
State Library Offsite Storage Facility
University of Ballarat, Mt Helen
Ballarat Victoria

TITLE
ELECTRICAL SCHEMATICS FOR THE Mechanical Ventilation Design Drawings

PROJECT No.	DRAWING No.	REVISION
C-271	E1	0

CAD FILE No. Ballarat Library